



**FRONT VIEW**  
SCALE 1:20

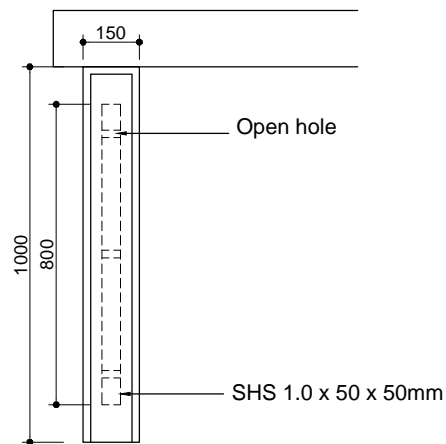

**SIDE VIEW**  
SCALE 1:20

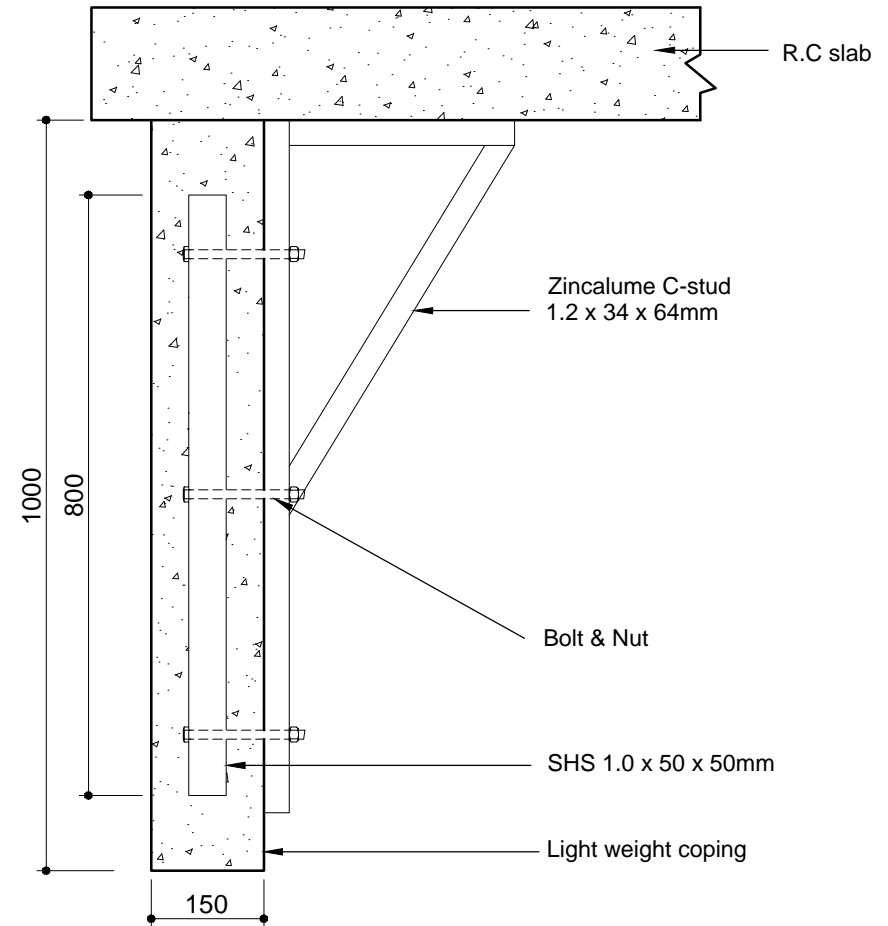

**SECTION**  
SCALE 1:10

<b>CONCRETE ARTS</b>	PERSON IN CHARGE :	PROJECT TITLE :	
	MR. KUA	VILLAMAS CONDO	
	DRAFTER :		
	NAA		
	CHECKED BY :	DRAWING DATE :	DRWG SCALE :
	AZIE	27 / 10 / 17	AS SHOWN
	DRAWING TITLE :	SHEET :	
	PROPOSED WALL CLADDING WITH EQUITONE	1 OF 1	
	DRAWING NO :	REV :	

All information contained in this document is property of CONCRETE ARTS Sdn Bhd & may not be reproduced in whole part without permission of CONCRETE ARTS Sdn Bhd.